NON-CONTROLLED COPY

INFORMATION SUBJECT TO CHANGE WITHOUT NOTICE

VERIFY REV LEVEL OF PAPER COPY WITH REV LEVEL ON PPC WEB SITE

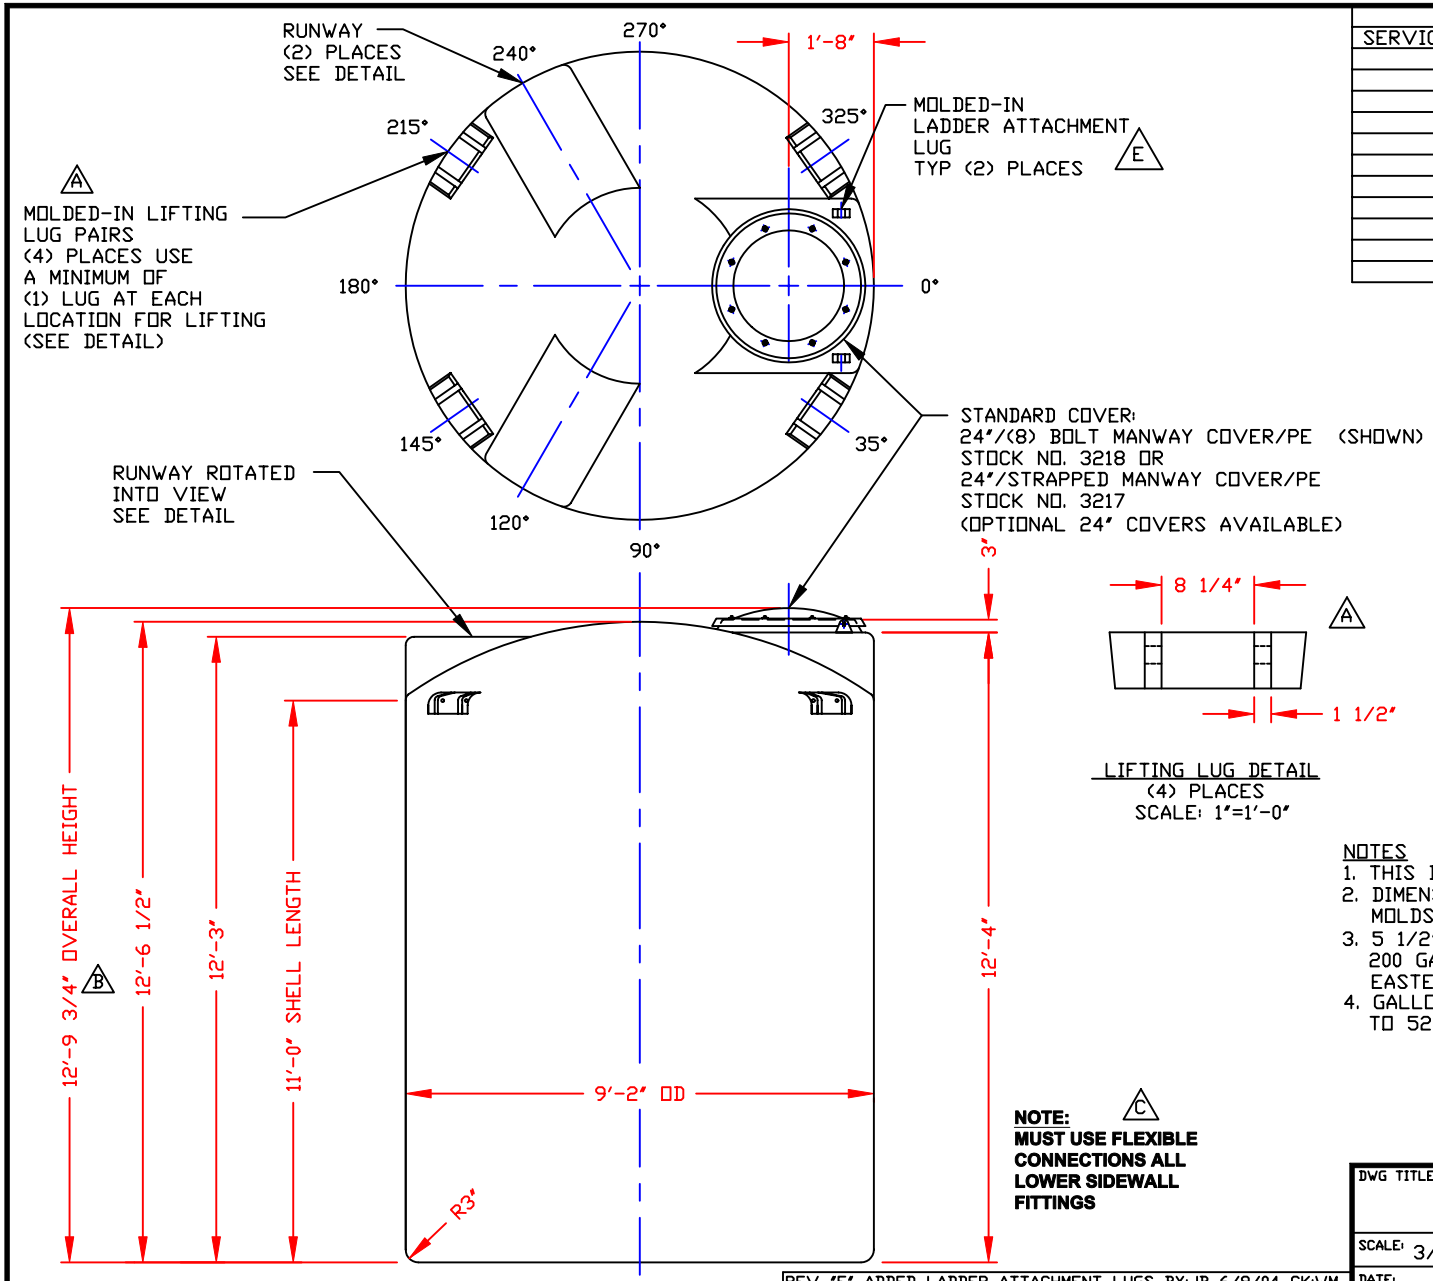

NOZZLE SCHEDULE & ACCESSORIES

SERVICE	MK	STOCK NO.	SIZE	FITTING	DEG	ELEV

LIFTING LUG DETAIL
(4) PLACES
SCALE: 1"=1'-0"

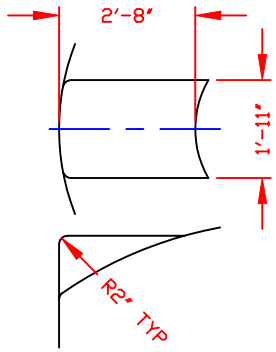

D RUNWAY DETAIL
(2) PLACES

NOTES

1. THIS IS A COMPUTER GENERATED DWG. DO NOT REVISE BY HAND.
2. DIMENSIONS WILL VARY ±3% DUE TO VARIATIONS IN MULTIPLE MOLDS & CONDITIONS PREVALENT DURING MANUFACTURE & USAGE.
3. 5 1/2" WIDE MOLDED IN GALLONAGE MARKERS IN MANWAY AREA IN 200 GAL INCREMENTS UP TO 5600 GAL. AVOID WHEN FITTING. EASTERN REGION.
4. GALLONAGE MARKERS IN MANWAY AREA IN 200 GAL INCREMENTS UP TO 5200 GAL. CENTRAL REGION.

C **NOTE: MUST USE FLEXIBLE CONNECTIONS ALL LOWER SIDEWALL FITTINGS**

CALCULATED CAPACITIES/ VOLUME IN U.S. GALLONS		
DESIGN CAP	DOME VOL	TOTAL VOL
5315	307	5622

CONFIDENTIAL PROPERTY OF POLY PROCESSING COMPANY NOT FOR REPRINT OR USE WITHOUT PERMISSION

REV	DESCRIPTION	BY		CK
"E"	ADDED LADDER ATTACHMENT LUGS	JB	6/9/04	WM
"D"	DELETED RUNWAY NOTE	JB	8/21/03	MBW
"C"	ADDED FITTING NOTE	MBW	2/17/03	JB
"B"	ADDED DIMENSION	JB	10/21/02	MBW
"A"	ADDED LIFTING LUGS & DETAIL	JB	8/15/02	WM

DWG TITLE: 5300 GALLON UPRIGHT TANK

SCALE: 3/8"=1'-0"

DATE: 9/27/99

POLY PROCESSING Company — Central Region, P.O. Box 4150 (71211), 2501 Old Sterlington Rd., Monroe, LA 71203, (318) 345-7545, FAX (318) 343-8795

DR: MB WILKERSON

CK: D. RECTOR

SHEET: 1 OF 1

COMPUTER FILE: 1005300

REV: E

8-375