NON-CONTROLLED COPY

INFORMATION SUBJECT TO CHANGE WITHOUT NOTICE

VERIFY REV LEVEL OF PAPER COPY WITH REV LEVEL ON PPC WEB SITE

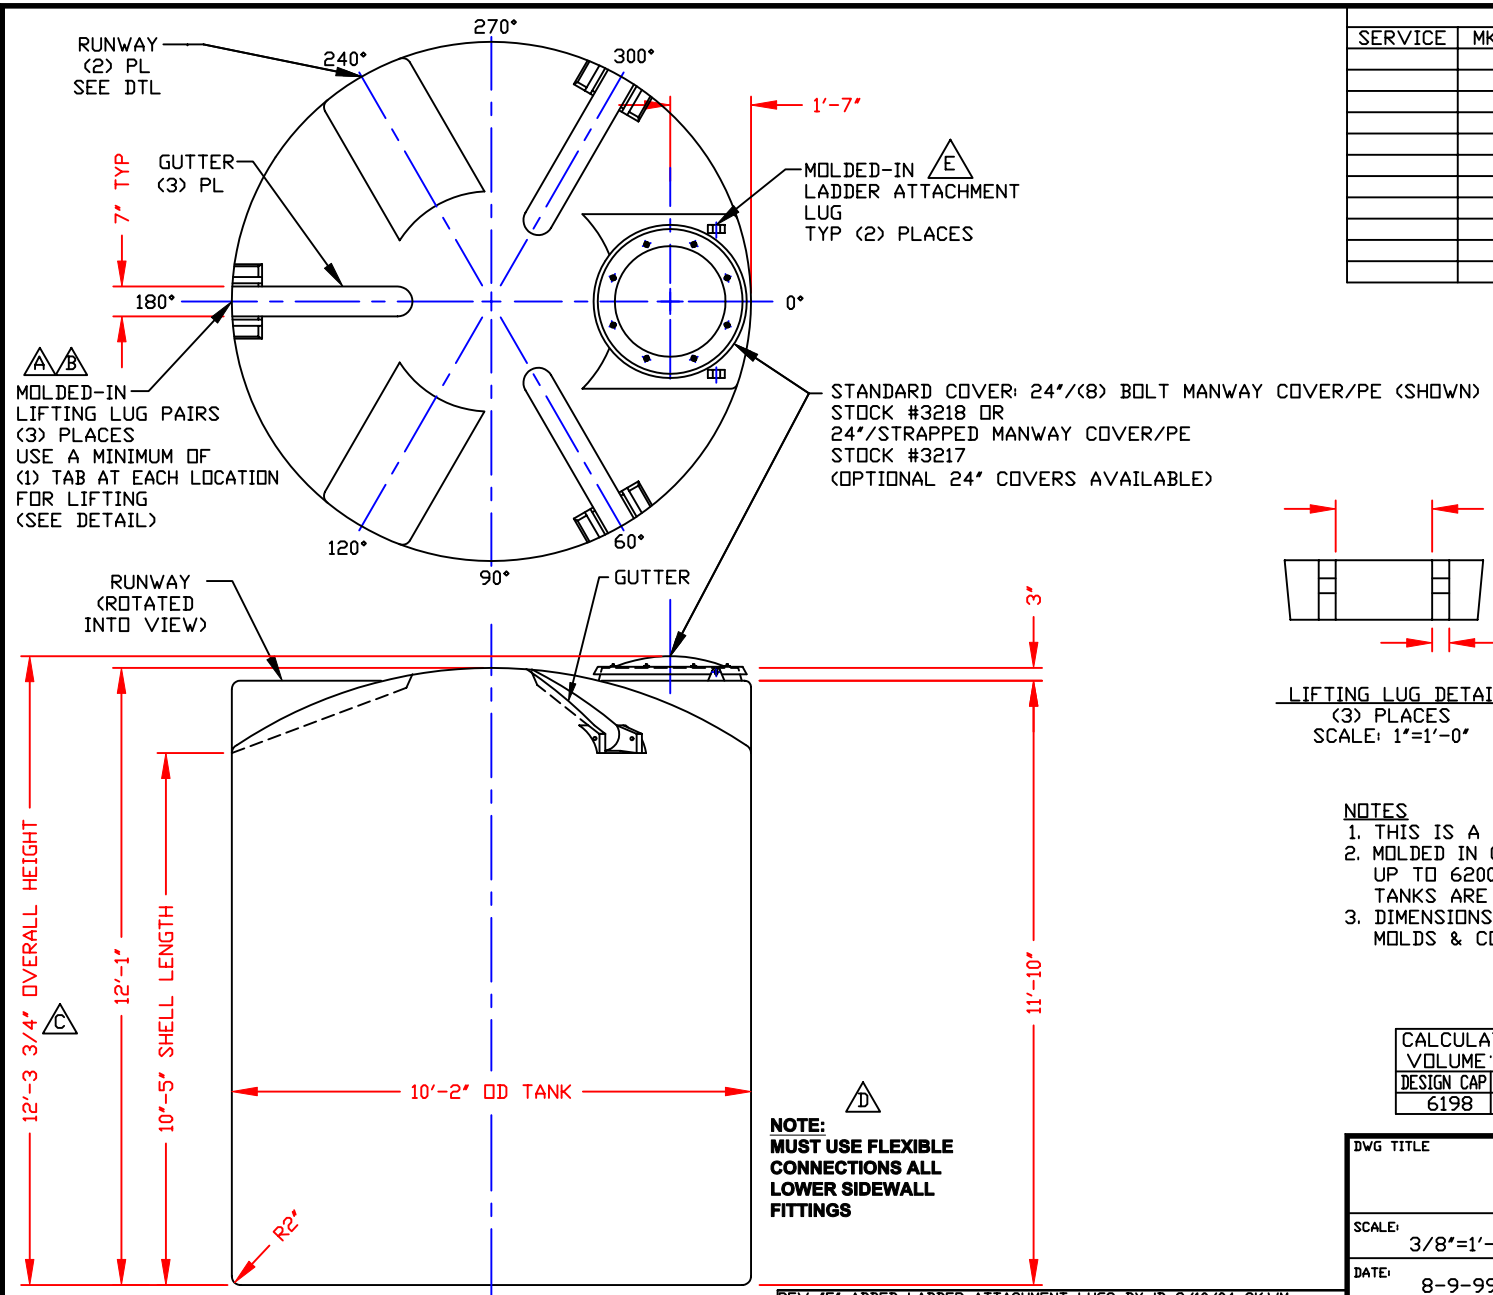

NOZZLE SCHEDULE & ACCESSORIES

SERVICE	MK	STOCK NO.	SIZE	FITTING	DEG	ELEV

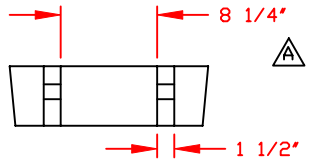

LIFTING LUG DETAIL
(3) PLACES
SCALE: 1"=1'-0"

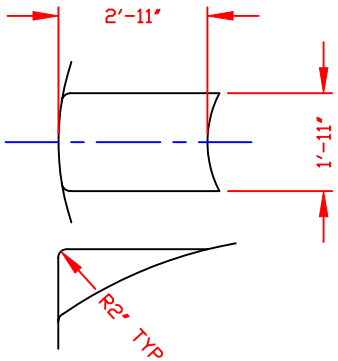

RUNWAY DETAIL
(2) PLACES

NOTES

1. THIS IS A COMPUTER GENERATED DWG. DO NOT REVISE BY HAND.
2. MOLDED IN GALLONAGE MARKERS @ APPROX 5" IN 200 GAL INCREMENTS UP TO 6200 GAL @ MLU & 6400 GAL @ WVA. MARKERS IN WVA TANKS ARE 5" WIDE & MUST BE AVOIDED WHEN PLACING FITTINGS.
3. DIMENSIONS WILL VARY ±3% DUE TO VARIATIONS IN MULTIPLE MOLDS & CONDITIONS PREVALENT DURING MANUFACTURE & USAGE.

CALCULATED CAPACITIES/
VOLUME IN U.S. GALLONS

DESIGN CAP	DOME VOL	TOTAL VOL
6198	419	6617

CONFIDENTIAL PROPERTY OF
POLY PROCESSING COMPANY
NOT FOR REPRINT OR USE
WITHOUT PERMISSION

REV "E" ADDED LADDER ATTACHMENT LUGS BY:JB 9/10/04 CK:WM
REV "D" ADDED FITTING NOTE BY:MBW 1/24/03 CK:JB
REV "C" ADDED DIMENSION BY:JB 10/21/02 CK:MBW
REV "B" REVISED LIFTING LUG NOTE BY:JB 4/12/02 CK:MBW
REV "A" ADDED LIFTING LUGS & DETAILS BY:JB 2/21/02 CK:WM

DWG TITLE

6150 GALLON UPRIGHT TANK

SCALE: 3/8"=1'-0"

DATE: 8-9-99

PolyProcessing Company
Central Region
P.O. Box 4150 (71211)
2201 Old Sterlington Rd.
Monroe, LA 71203
(318) 343-7565
FAX (318) 343-8795

DR: D. RECTOR

CK: J. BRANTLEY

SHEET	COMPUTER FILE	REV
1 OF 1	1006150	E

B-376