NON-CONTROLLED COPY

INFORMATION SUBJECT TO CHANGE WITHOUT NOTICE

VERIFY REV LEVEL OF PAPER COPY WITH REV LEVEL ON PPC WEB SITE

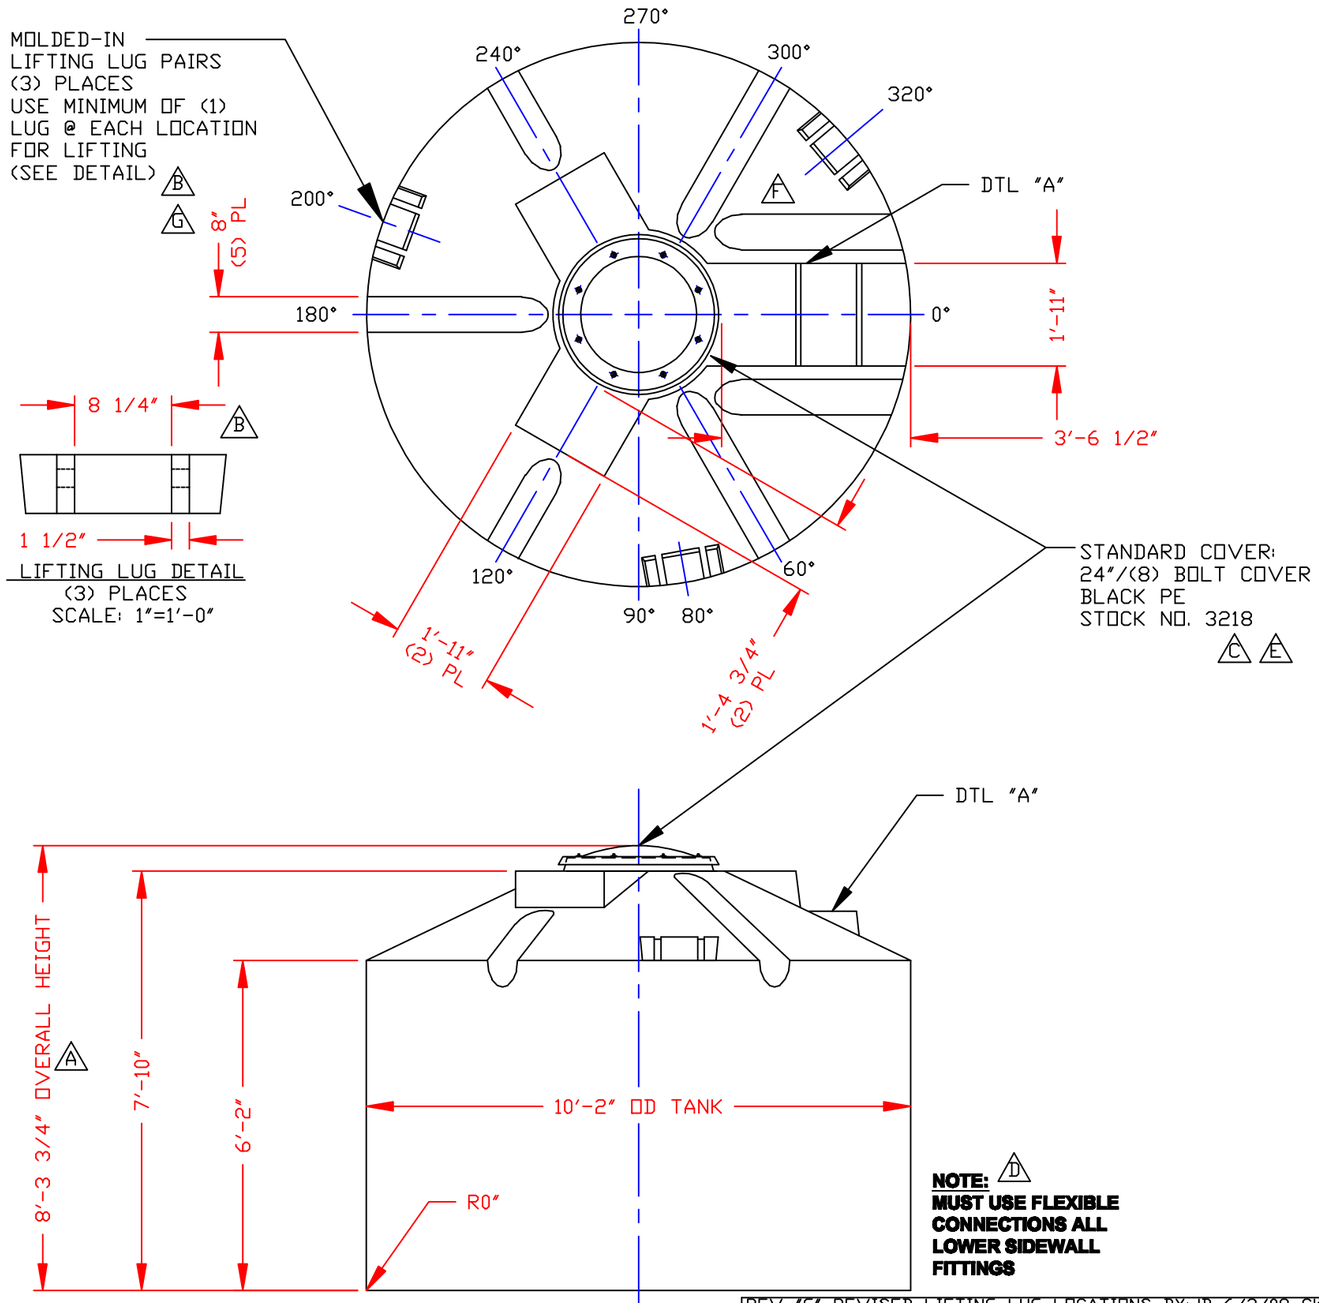

NOZZLE SCHEDULE & ACCESSORIES						
SERVICE	MK	STOCK NO.	SIZE	FITTING	DEG	ELEV

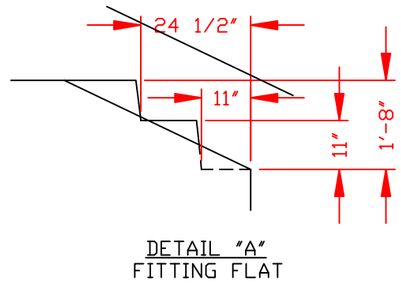

DETAIL "A"
FITTING FLAT

NOTES

1. THIS IS A COMPUTER GENERATED DWG. DO NOT REVISE BY HAND.
2. DIMENSIONS WILL VARY ±3% DUE TO VARIATIONS IN MULTIPLE MOLDS & CONDITIONS PREVALENT DURING MANUFACTURE & USAGE.
3. MOLDED IN GALLONAGE @ 0° IN 500 GAL INCREMENTS STARTING @ 500 GAL UP TO 3500 GAL. AVOID WHEN PLACING FITTINGS.

CALCULATED CAPACITIES/ VOLUME IN U.S. GALLONS		
DESIGN CAP	DOME VOL	TOTAL VOL
3692	500	4192

CONFIDENTIAL PROPERTY OF POLY PROCESSING COMPANY NOT FOR REPRINT OR USE WITHOUT PERMISSION

REV	DESCRIPTION
"G"	REVISED LIFTING LUG LOCATIONS BY:JB 6/2/09 CK:WM
"F"	ADDED GUTTERS IN PLAN VIEW BY:JB 3/6/07 CK:MBW
"E"	REVISED COVER BY:MBW 3/10/05 CK:WM
"D"	ADDED FITTING NOTE BY:JB 2/12/03 CK:MBW
"C"	REVISED STOCK NUMBER BY:JB 1/13/03 CK:WM
"B"	ADDED LIFTING LUGS & DETAILS BY:JB 1/13/03 CK:WM
"A"	ADDED DIMENSION BY:JB 10/18/02 CK:MBW

DWG TITLE

3650 GALLON UPRIGHT TANK

SCALE: 3/8"=1'-0"	POLY PROCESSING COMPANY LLC	DR: MB WILKERSON	
DATE: 3/1/00	Western Region P.O. Box 80 8055 South Ash Street French Camp, CA 95231 (209) 982-4904 FAX (209) 982-0455	CK: D. RECTOR	
	SHEET 1 OF 1	COMPUTER FILE 11003650	REV G

B-375