NON-CONTROLLED COPY

INFORMATION SUBJECT TO CHANGE WITHOUT NOTICE

VERIFY REV LEVEL OF PAPER COPY WITH REV LEVEL ON PPC WEB SITE

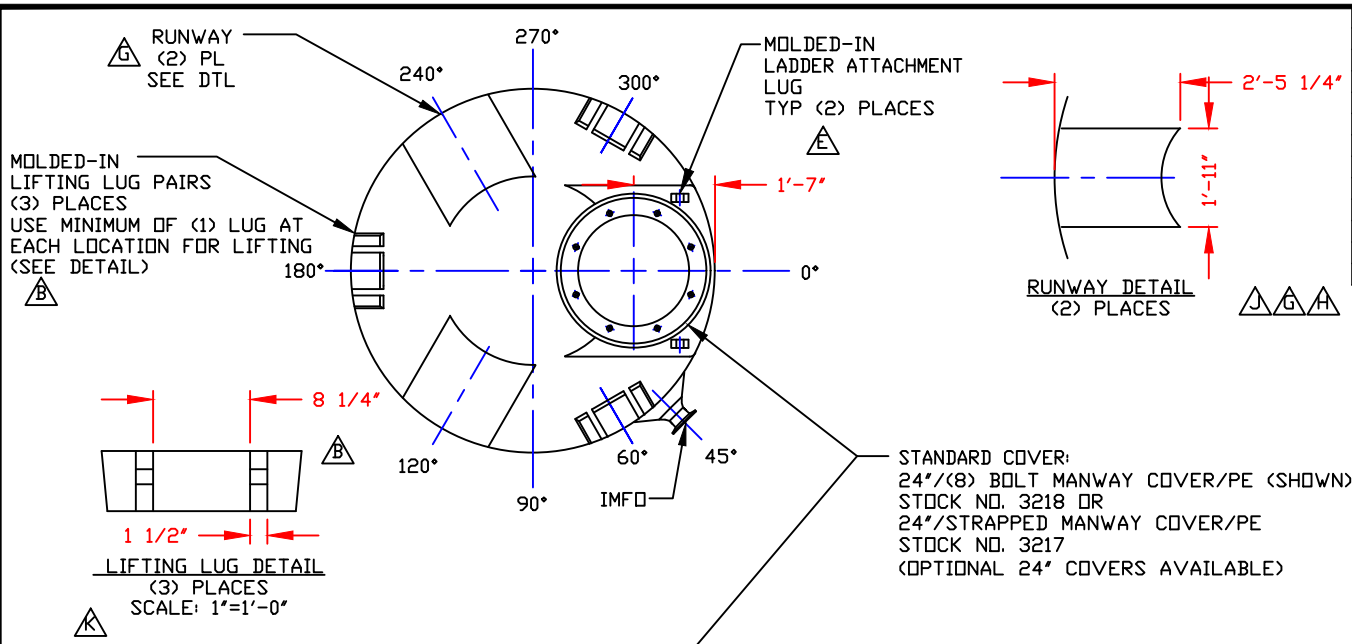

NOZZLE SCHEDULE & ACCESSORIES

SERVICE	MK	STOCK NO.	SIZE	FITTING	DEG	ELEV

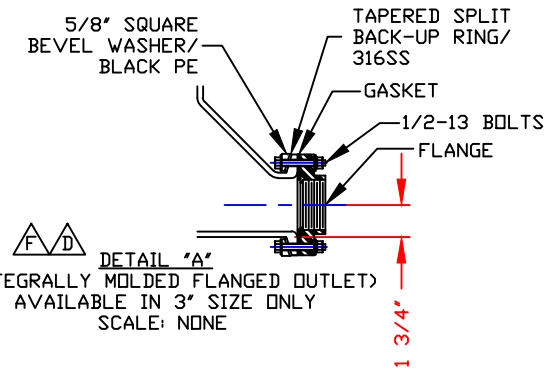

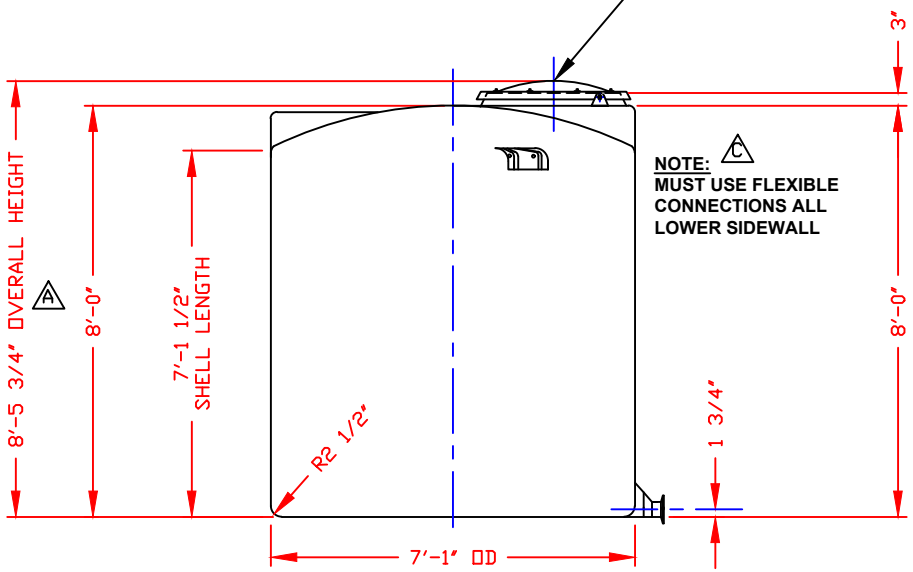

NOTES

1. THIS IS A COMPUTER GENERATED DWG. DO NOT REVISE BY HAND.
2. DIMENSIONS WILL VARY ±3% DUE TO VARIATIONS IN MULTIPLE MOLDS & CONDITIONS PREVALENT DURING MANUFACTURE & USAGE.
3. MOLDED IN GALLONAGE MARKERS @ APPROX 60° IN 200 GAL INCREMENTS UP TO 1800 GAL. GALLONAGE MARKERS ARE 5" WIDE AND MUST BE AVOIDED WHEN PLACING FITTINGS

CALCULATED CAPACITIES/ VOLUME IN U.S. GALLONS		
DESIGN CAP	DOME VOL	TOTAL VOL
2035	142	2177

CONFIDENTIAL PROPERTY OF POLY PROCESSING COMPANY NOT FOR REPRINT OR USE WITHOUT PERMISSION

REV "L" REVISED RUNWAY DIMENSIONS BY:BH 01/27/2023
REV "K" DELETED LIFTING LUG NOTE BY:JB 10/18/18
REV "J" REVISED RUNWAYS BY:JB 10/4/18

REV "H" REVISED RUNWAYS NOTE BY:JB 9/14/09 CK:WM
REV "G" ADDED RUNWAYS & DETAIL BY:JB 5/7/09 CK:WM
REV "F" DETAIL DID SAY "...OR 4' SIZE..." BY:JB 9/25/07 CK:WM
REV "E" ADDED LADDER ATTACHMENT LUGS BY:JB 8/12/04 CK:WM
REV "D" REVISED IMFO STYLE BY:JB 4/30/03 CK:WM
REV "C" ADDED FITTING NOTE BY:MBW 3/3/03 CK:JB
REV "B" ADDED LIFTING LUGS & DETAIL BY:JB 10/30/02 CK:WM
REV "A" ADDED DIMENSION BY:JB 10/18/02 CK:MBW

DWG TITLE: 2000 GALLON IMFO TANK

SCALE: 3/8"=1'-0"
DATE: 09/25/19

POLYPROCESSING SOLUTIONS, SIMPLIFIED.

Central Region
P.O. Box 4150 (71211)
2201 Old Sterlington Rd.
Monroe, LA 71203
(318) 343-7565
FAX (318) 343-8795

DR: B. HARPER
CK:

SHEET: 1 OF 1
COMPUTER FILE: IMFO-F-02000
REV: L