NON-CONTROLLED COPY

INFORMATION SUBJECT TO CHANGE WITHOUT NOTICE

VERIFY REV LEVEL OF PAPER COPY WITH REV LEVEL ON PPC WEB SITE

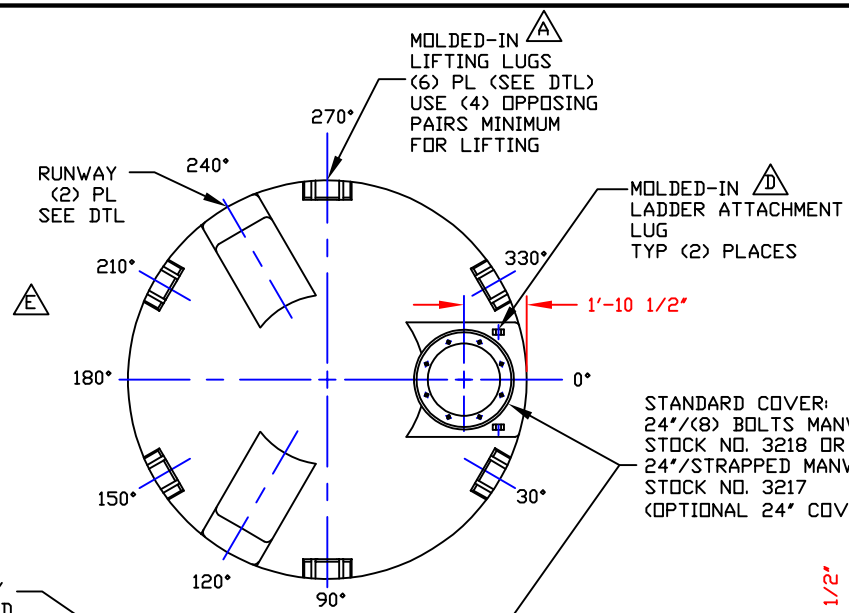

MOLDED-IN (A) LIFTING LUGS (6) PL (SEE DTL) USE (4) OPPOSING PAIRS MINIMUM FOR LIFTING

RUNWAY (2) PL SEE DTL

MOLDED-IN (D) LADDER ATTACHMENT LUG TYP (2) PLACES

1'-10 1/2"

(E)

STANDARD COVER:
24"/(8) BOLTS MANWAY COVER/PE (SHOWN)
STOCK NO. 3218 OR
24"/STRAPPED MANWAY COVER/PE
STOCK NO. 3217
(OPTIONAL 24" COVERS AVAILABLE)

NOZZLE SCHEDULE & ACCESSORIES

SERVICE	MK	STOCK NO.	SIZE	FITTING	DEG	ELEV

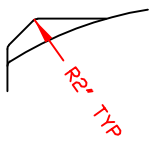

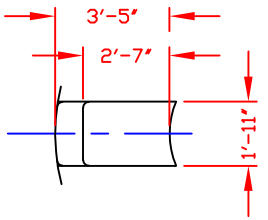

RUNWAY DETAIL
(2) PLACES

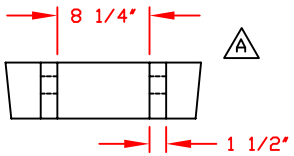

LIFTING LUG DETAIL
(6) PLACES
SCALE: 1"=1'-0"

RUNWAY (ROTATED INTO VIEW)

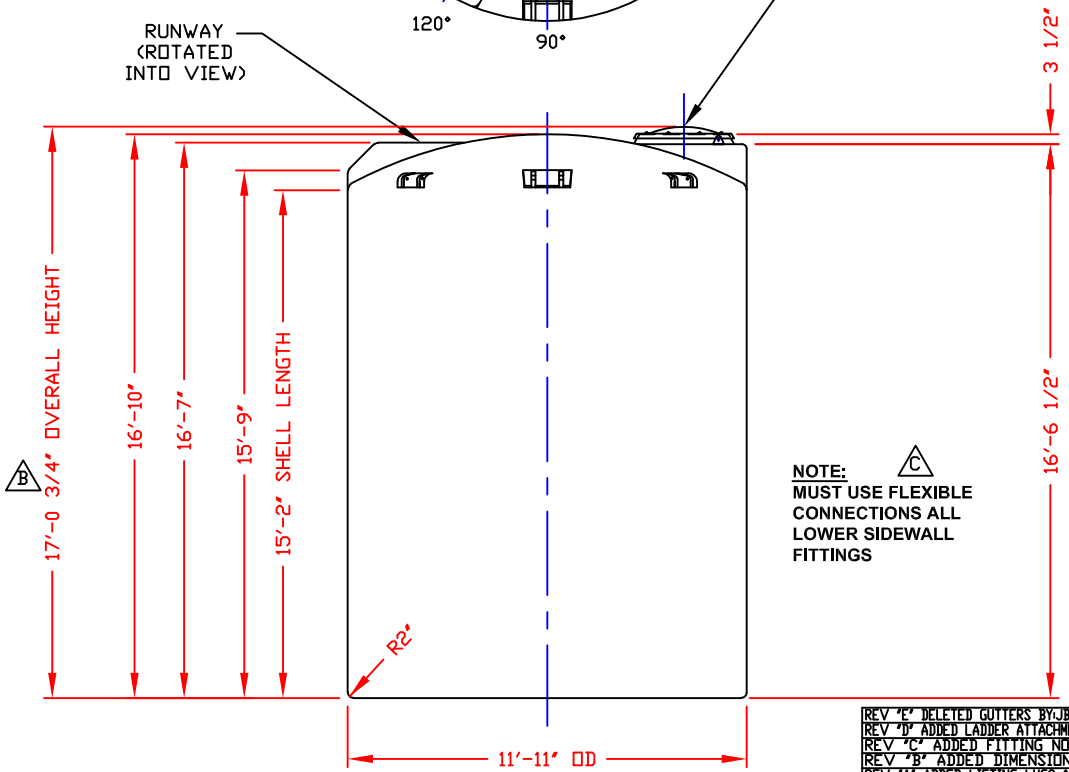

NOTE: (C)
MUST USE FLEXIBLE CONNECTIONS ALL LOWER SIDEWALL FITTINGS

NOTES:
1. THIS IS A COMPUTER GENERATED DWG. DO NOT REVISE BY HAND.
2. DIMENSIONS WILL VARY ±3% DUE TO VARIATIONS IN MULTIPLE MOLDS & CONDITIONS PREVALENT DURING MANUFACTURE & USAGE.
3. MOLDED IN GALLONAGE MARKERS @ APPROX 5° UP TO 11200 GAL.

CALCULATED CAPACITIES/ VOLUME IN U.S. GALLONS		
DESIGN CAP	DOME VOL	TOTAL VOL
12281	675	12956

CONFIDENTIAL PROPERTY OF POLY PROCESSING COMPANY NOT FOR REPRINT OR USE WITHOUT PERMISSION

REV "E" DELETED GUTTERS BY:JB 4/8/09 CK:WM
REV "D" ADDED LADDER ATTACHMENT LUGS BY:JB 1/25/05 CK:WM
REV "C" ADDED FITTING NOTE BY:MBW 2/17/03 CK:JB
REV "B" ADDED DIMENSION BY:JB 10/22/02 CK:MBW
REV "A" ADDED LIFTING LUGS & DETAIL BY:JB 6/5/02 CK:WM

DWG TITLE: 12250 GALLON UPRIGHT TANK

SCALE: 1/4"=1'-0"

DATE: 10/10/19

PolyProcessing SOLUTIONS, SIMPLIFIED.
Central Region
P.O. Box 4159 (71211)
2201 Old Sterlington Rd.
Monroe, LA 71203
(318) 343-7565
FAX (318) 343-8795

DR: B. HARPER

CK:

SHEET: 1 OF 1

COMPUTER FILE: VERT-12250

REV: E

B-25